Permit #F00143732

FilmL.A., Inc.
6255 W Sunset Blvd, 12th Floor
Hollywood, CA 90028
t: (213)977-8600 - f: (213)977-8601
www.filmla.com

Summary Information

Permit No: F00143732 **Type of Permit:** FILMING **Release Date:** 10/24/2018

Production Company WARNER BROS TELEVISION - YOUNG SHELDON

Insured Company Name WARNER BROS TELEVISION - YOUNG SHELDON

Contact Phone No. 1 818-954-4342
Contact Phone No. 2
Fax 818-954-7870
Address 4000 WARNER BLVD, BLDG 137 RM 2077A
BURBANK, California 91522

Production Title YOUNG SHELDON

Type of Production TV Drama

Producer Tim Marx

Director Director Varies

1st AD Drew Rosenberg Michael Judd

Production Manager Stephen Lim

FilmL.A. Coordinator Sarah Neubauer

Location Manager Kei Rowan-Young
Primary Phone Mobile - 310-923-5102
Secondary Phone

Location Assistant Zak Kahn
Primary Phone Mobile - 310-503-2481
Secondary Phone

Fees

Posting 1200	$276.00
Posting Max	$690.00
Notification Charge	$170.00
FILMLA NON-REFUNDABLE FILM APPLICATION FEE	$685.00
LA CITY LANE AND STREET CLOSURE FEE	$312.00
LA CITY DOT SIGN REMOVALS AND ENGINEERS	$1,044.00
LA CITY FIRE DEPARTMENT SPOT CHECK SURCHARGE	$85.00

Total Permit Fee $3,262.00

Number of Locations 1

NOT A PERMIT

FilmL.A., Inc.
6255 W Sunset Blvd, 12th Floor
Hollywood, CA 90028
t: (213)977-8600 - f: (213)977-8601
www.filmla.com

Summary Information

Location

Permit Number	F00143732	**Location Manager**	Kei Rowan-Young
Production Company	WARNER BROS TELEVISION - YOUNG...	Primary Phone	Mobile - 310-923-5102
Insured Company	WARNER BROS TELEVISION - YOUNG...	Secondary Phone	
Production Title	YOUNG SHELDON		

Location Address 5501 Morella Ave, Los Angeles, CA, 91607

Location Type Private Residence

Prep Dates 10/24/2018 - 10/24/2018 07:00 - 18:00 1 day

Film Dates 10/24/2018 - 10/24/2018 18:00 - 23:00 1 day

Strike Dates 10/25/2018 - 10/25/2018 07:00 - 17:00

Open or Closed to the Public Closed

Generic Conditions

*LA CITY AND/OR LA COUNTY FIRE CHECKLIST ATTACHED TO FINAL PERMIT. THE PERMITTEE IS RESPONSIBLE FOR COMPLETING CHECKLIST PRIOR TO FILMING ACTIVITY AT THIS LOCATION. NON COMPLIANCE MAY RESULT IN ASSIGNMENT OF A FIRE OFFICER.
Community Survey Obtained
Equipment staging and vehicles may park on one side of the street only.
Must Maintain 5' Clearance on Sidewalks/Walkways
Must maintain local/emergency access
No cast or crew parking on area streets
No interference with merchant activity.
No interference with vehicular or pedestrian traffic
No Parking in handicap spaces at anytime.
Number of uniformed officers listed on the permit is a minimum requirement. Permittee remains responsible for deploying a sufficient number of uniformed officers to provide traffic and crowd control to ensure the safety of the film crew and the public.

Please see attached document Morella (closure) & Albers (closure) - Young Sheldon (Rev 1).pdf

Equipment on Location

Type	Quantity
10 Ton Truck	2
5 or 10 ton trucks	2
5 Ton Truck	1
Cast/Crew vehicles	5
Condors	2

Personnel on Location

Type	Quantity
Cast	1
Crew	100
Extras	5
Off-Duty/Retired LAPD Officer(s)	2
Spot Check	1

NOT A PERMIT

FilmL.A., Inc.
6255 W Sunset Blvd, 12th Floor
Hollywood, CA 90028
t: (213)977-8600 - f: (213)977-8601
www.filmla.com

Summary Information — Location

Permit Number	F00143732	**Location Manager**	Kei Rowan-Young
Production Company	WARNER BROS TELEVISION - YOUNG...	Primary Phone	Mobile - 310-923-5102
Insured Company	WARNER BROS TELEVISION - YOUNG...	Secondary Phone	
Production Title	YOUNG SHELDON		

Generator	2
Picture vehicles	2
Portable restrooms	1
Semi Trucks	2
Stakebed Trucks	4
Vans	4

Filming Activities Camera in car; Camera on sticks; Drive by; Drive ups & away; Equipment on property; Equipment on sidewalk & street; Equipment on sidewalk, in curb lane & across street; Exterior Dialogue; Handheld equipment; Intermittent pedestrian control; Intermittent traffic control - 2 minute standard (except 0700-0900 hrs & 1500-1900 hrs); LADOT to pull 5 1-hr parking signposts and loosen 4 stop signs for temp removal by production;

Special Effects:

Type	No. Times Per Day	No. Takes Per Take
Smoke effects	6 - 10	1

Description of F/X Scene: water based smoke coming from car

Jurisdiction **Political:** Los Angeles City - Council District 02 **Police:** Los Angeles Police Department **Fire:** Los Angeles City

Thomas Guide **Page:** 562 **Grid:** H2

Approvals

FILML.A. CLOSURES	Yulizza Ramirez
LOS ANGELES CITY DEPARTMENT OF PUBLIC WORKS	Jessica Castro
LOS ANGELES CITY POLICE DEPARTMENT	Gabriel Aleman
LOS ANGELES CITY FIRE DEPARTMENT - FILM UNIT	Jazmyn Davis
LOS ANGELES CITY DEPARTMENT OF TRANSPORTATION - SIGN & METER REMOVAL	Karina Chaki

Coordinator Note FILM SHOOT DATE: WEDNESDAY EVENING 10/24 (6PM - 11PM) LOCATION: MORELLA AVE AND ALBERS ST INTERSECTION - REMOVE 3 "NO PARKING" SIGNS/3 POSTS NUMBER (PICTURES 1,2 & 3) AND 3 "NO PARKING/ 1 HOUR PARKING" SIGNS (PICTURE 4 & 5) - TEMPORARILY NUT AND BOLT 4 STOP SIGNS AND 4 POSTS (PICTURES 1, 2, 3 & 4) BY 9AM ON WEDNESDAY 10/24 - REINSTALL ALL SIGNS AND POSTS ON THURSDAY 10/25 CONTACT: KEI ROWAN YOUNG 310-923-5102 F143732

NOT A PERMIT

FilmL.A., Inc.
6255 W Sunset Blvd, 12th Floor
Hollywood, CA 90028
t: (213)977-8600 - f: (213)977-8601
www.filmla.com

Summary Information — Location

Permit Number	F00143732	**Location Manager**	Kei Rowan-Young
Production Company	WARNER BROS TELEVISION - YOUNG...	Primary Phone	Mobile - 310-923-5102
Insured Company	WARNER BROS TELEVISION - YOUNG...	Secondary Phone	
Production Title	YOUNG SHELDON		

Coordinator Note roduction to comply with the LADOT safety guidelines below for the Stop sign/post at the intersection of Morella Ave and Albers St:
Important Safety Notice: Stop sign is a regulatory sign and cannot be completely removed per Traffic Safety Rules and Regulations. However, LADOT will temporarily nut and bolt in-place the stop sign and its post for the production company to remove it only at the start of the film shoot, and nut and bolt it back as soon as the film shoot is completed. To ensure public safety, the production company to place a temporary barricade for the stop sign at the intersection.

Parking

Base Camp Location	6335 Bellingham Ave, North Hollywood, CA, 91606	**Crew Parking** Location	6335 Bellingham Ave, North Hollywood, CA, 91606
Type : Other Location		Type : Other Location	

Posting "No Parking" signs
B/S ALBERS STREET, CARPENTER-SIMPSON
B/S MORELLA AVE., FROM ALBERS GOING NORTH 400'
B/S MORELLA AV., FROM ALBERS GOING SOUTH 200'
W/S SIMPSON ST., FROM ALBERS GOING SOUTH 200'
W/S SIMPSON ST., FROM ALBERS GOING NORTH 150'

Approximate Footage more than 1800 **Log Number** 219958

Date(s) 10/24/2018 to 10/24/2018 **Time(s)** 07:00 to 22:00

Posting "No Parking" signs
N/S ALBERS STREET, CARPENTER-SIMPSON
B/S MORELLA AVE., FROM ALBERS GOING NORTH 150'

Approximate Footage 901 - 1200 **Log Number** 219959

Date(s) 10/25/2018 to 10/25/2018 **Time(s)** 07:00 to 17:00

Lane / Full Closure FULL ROAD CLOSURE ALBERS STREET, FROM CARPENTER-SIMPSON

Approximate Footage 301 - 600

Date(s) 10/24/2018 to 10/24/2018 **Time(s)** 18:00 to 23:00

Lane / Full Closure FULL ROAD CLOSURE MORELLA AVE, CHANDLER-BURBANK

Approximate Footage 0 - 300

NO PERMIT

FilmL.A., Inc.
6255 W Sunset Blvd, 12th Floor
Hollywood, CA 90028
t: (213)977-8600 - f: (213)977-8601
www.filmla.com

Summary Information

Location

Permit Number	F00143732	**Location Manager**	Kei Rowan-Young
Production Company	WARNER BROS TELEVISION - YOUNG...	Primary Phone	Mobile - 310-923-5102
Insured Company	WARNER BROS TELEVISION - YOUNG...	Secondary Phone	
Production Title	YOUNG SHELDON		

Date(s) 10/24/2018 to 10/24/2018 **Time(s)** 18:00 to 23:00

NOT A PERMIT

Permit #F00143732

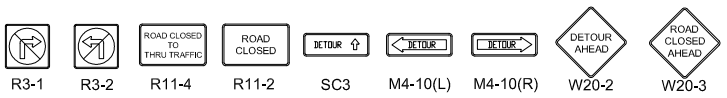

Ⓢ TRAFFIC SIGNAL
● TRAFFIC CONE
TYPE I W/ SIGN
HIGH LEVEL WARNING DEVICE
PRODUCTION PROVIDED OFFICER

ALL TRAFFIC CONTROL WILL BE INSTALLED TO MEET OR EXCEED THE LATEST CA-MUTCD MINIMUM REQUIREMENTS

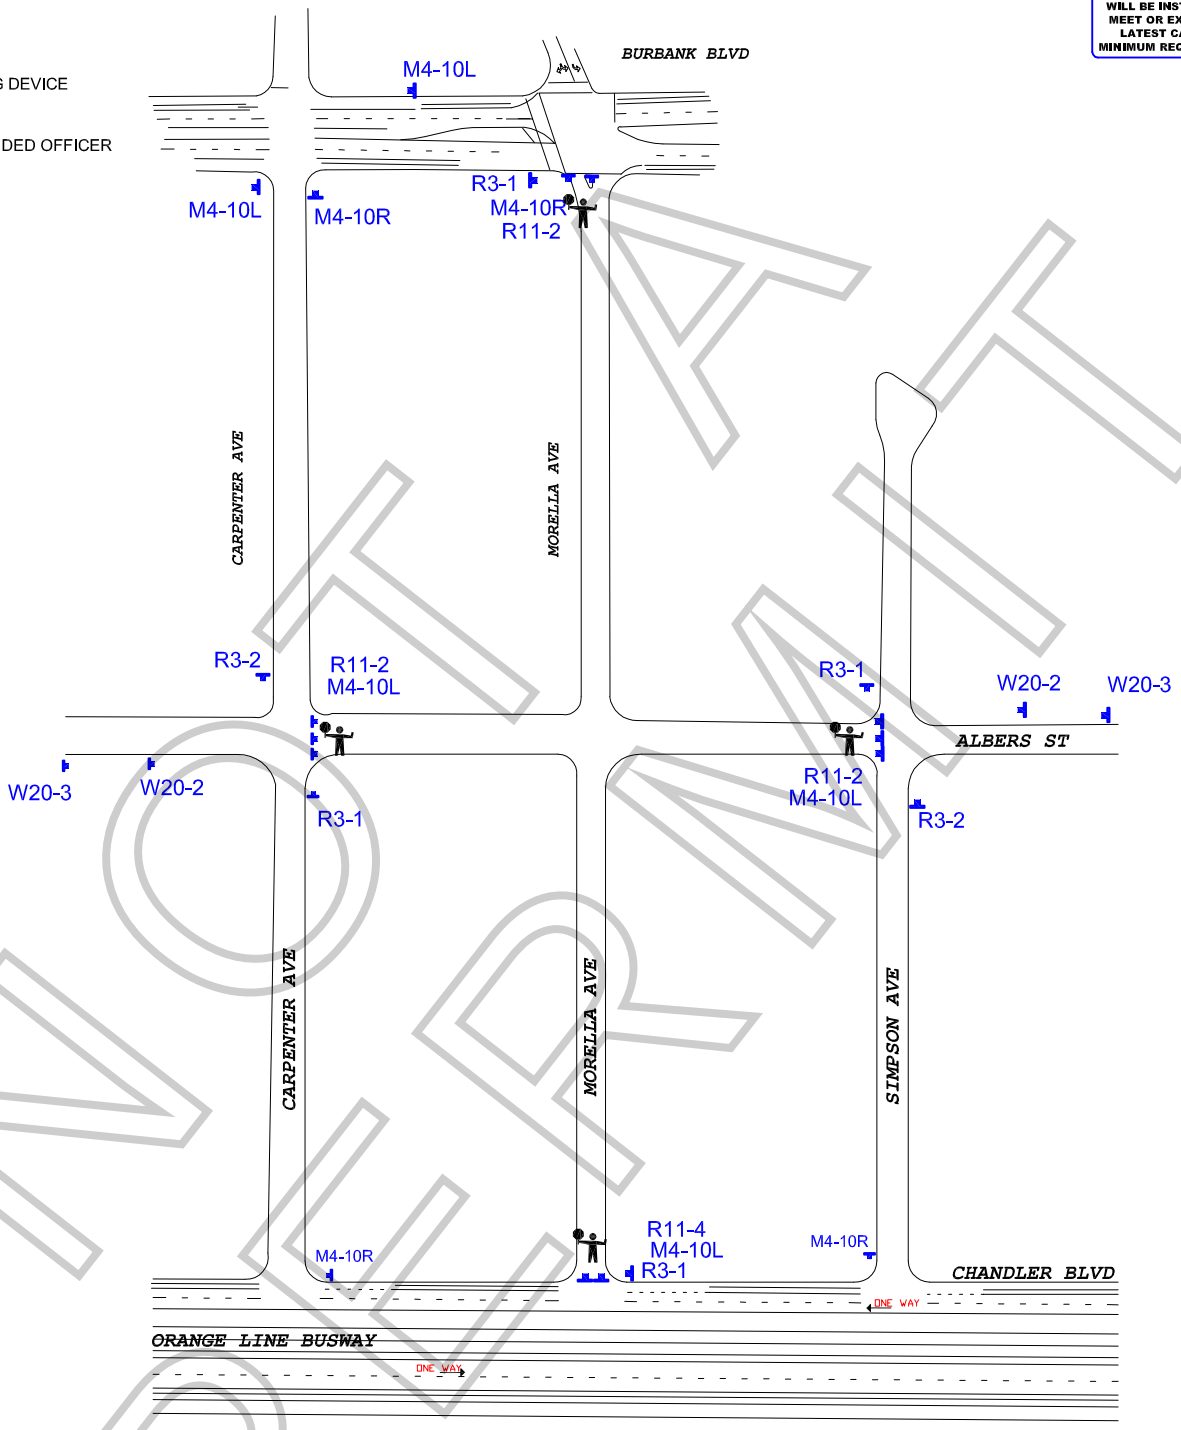

NOT A PERMIT

TCP FOR:	YOUNG SHELDON SEASON 2
LOCATION:	MORELLA CLOSURE FROM BURBANK TO CHANDLER ALBERS CLOSURE FROM CARPENTER TO SIMPSON LOS ANGELES, CALIFORNIA
CONTACT:	KEI ROWAN-YOUNG PH# 310.923.5102
	JCL TRAFFIC SERVICES (213) 622-9775 C31-CA Lic # 805357
DATE / REVISIONS	DRAFTER: MARIO MENJIVAR SCALE: N.T.S. FILM LA: SN

WORK ZONE TRAFFIC CONTROL PLAN
GENERAL NOTES

1. DATE/TIME: 10-24-18 FROM 18:00 HOURS TO 23:00 HOURS.

2. ALL SIGNING, STRIPING, AND TRAFFIC CONTROL DEVICES SHALL CONFORM TO THE (CURRENT) STATE OF CALIFORNIA DEPARTMENT OF TRANSPORTATION (CALTRANS) STANDARD PLANS AND STANDARD SPECIFICATIONS, CALIFORNIA MUTCD, AND ANY ADDENDUMS THERETO, AND AS SHOWN ON THESE PLANS, SYMBOLS AND ABBREVIATIONS USED ARE SHOWN ON CALTRANS STANDARD PLANS.
3. THERE WILL BE NO INTERFERENCE WITH TRAFFIC SIGNALS OR CROSSWALKS.
4. CONES WILL BE 28" MINIMUM HEIGHT AND HAVE REFLECTORIZED SLEEVES FOR NIGHT WORK.
5. POLICE WILL DIRECT TRAFFIC IF NECESSARY.